CALIFORNIA NATIVE LANDSCAPE SAMPLE PLAN 1

CALIFORNIA NATIVE 1 - SAMPLE PLANTING PLAN



EXISTING CONDITIONS DIAGRAM

RAIN BARREL

RESIDENCE

SAMPLE PLANTING PLAN

0 4 8

NORTH

PLANT KEY

Symbol	Botanical Name / Common Name
	TREES CHILOPSIS LINEARIS / DESERT WILLOW
	SCREEN SHRUBS RHAMNUS CALIFORNICA / COFFEEBERRY
	MEDIUM SHRUBS ARCTOSTAPHYLOS D. 'SUNSET' / SUNSET MANZANITA
	HESPERALOE PARVIFLORA / RED YUCCA
	SALVIA CLEVELANDII / CLEVELAND SAGE
	SMALL SHRUBS EPILOBIUM CALIFORNICUM / CALIFORNIA FUCHSIA
	ERIOGONUM G. RUBESCENS / RED BUCKWHEAT
	IRIS DOUGLASIANA / DOUGLAS IRIS
	GROUNDCOVERS ARTEMISIA CALIFORNICA 'MONTARA' / CALIFORNIA SAGEBRUSH
	CEANOTHUS HEARSTIORUM / HEARST RANCH BUCKBRUSH
	BRUSH OR CHIPPED MULCH

***All projects must include a minimum of 3 plants per 100 square feet of turf removed.

TREES



CHILOPSIS LINEARIS

SCREEN SHRUBS



RHAMNUS CALIFORNICA

MEDIUM SHRUBS



ARCTOSTAPHYLOS D. 'SUNSET'



HESPERALOE PARVIFLORA



SALVIA CLEVELANDII

SMALL SHRUBS



EPILOBIUM CALIFORNICUM



ERIOGONUM G. RUBESCENS



IRIS DOUGLASIANA

GROUNDCOVERS



ARTEMISIA C. 'MONTARA'



CEANOTHUS HEARSTIORUM



BRUSH OR CHIPPED MULCH

PLANTING LEGEND

Symbol	Botanical Name / Common Name	Mature Size H x W	Qty.	Water Requirement	Sun/Shade	Design Feature Key
	TREES					
	CHILOPSIS LINEARIS / DESERT WILLOW	30' x 25'	1	VL	FS	FL
	SCREEN SHRUBS					
	RHAMNUS CALIFORNICA / COFFEEBERRY	6-8' x 6-8'	3	VL	FS/PS/S	EV
	MEDIUM SHRUBS					
	ARCTOSTAPHYLOS D. 'SUNSET' / SUNSET MANZANITA	3-4' x 3-4'	8	L	FS/PS	FDN
	HESPERALOE PARVIFLORA / RED YUCCA	3-4' x 4-5'	17	VL	FS	AC
	SALVIA CLEVELANDII / CLEVELAND SAGE	4-5' x 4-5'	10	VL	FS	AC
	SMALL SHRUBS					
	EPILOBIUM CALIFORNICUM / CALIFORNIA FUCHSIA	1-2' x 3-4'	10	VL	FS/PS	AC
	ERIOGONUM G. RUBESCENS / RED BUCKWHEAT	1-2' x 2-3'	39	VL	FS/PS	AC
	IRIS DOUGLASIANA / DOUGLAS IRIS	1-2' x 2-3'	12	L	FS/S	EV
	GROUNDCOVERS					
	ARTEMISIA CALIFORNICA 'MONTARA' / CALIFORNIA SAGEBRUSH	1' x 2-3'	62	L	FS	SP
	CEANOTHUS HEARSTIORUM / HEARST RANCH BUCKBRUSH	<1' x 6-8'	9	L	FS/S	SP
	BRUSH OR CHIPPED MULCH					

WATER REQUIREMENT KEY
VL = VERY LOW
L = LOW
M = MODERATE

SUN/SHADE
FS = FULL SUN
PS = PART SUN
S = SHADE

DESIGN FEATURE KEY
AC = ACCENT
EV = EVERGREEN
FA = FALL COLOR
FDN = FOUNDATION PLANTS
FL = FLOWER
FR = FRUIT
GRS = ORNAMENTAL GRASS
GC = GROUNDCOVER

NOTE:
REFER TO CALIFORNIA NATIVE PLANT PALETTE FOR ALTERNATIVE PLANT CHOICES.

TREES



CHILOPSIS LINEARIS

SCREEN SHRUBS



RHAMNUS CALIFORNICA

MEDIUM SHRUBS



ARCTOSTAPHYLOS D. 'SUNSET'



HESPERALOE PARVIFLORA



SALVIA CLEVELANDII

SMALL SHRUBS



EPILOBIUM CALIFORNICUM



ERIOGONUM G. RUBESCENS



IRIS DOUGLASIANA

GROUNDCOVERS



ARTEMISIA CALIFORNICA 'MONTARA'



CEANOTHUS HEARSTIORUM



BRUSH OR CHIPPED MULCH

SUSTAINABILITY LEGEND



Rock Garden



Rain Barrel

*****All Turf Removal Program projects must include a minimum of 3 plants per 100 square feet of turf removed and at least one approved sustainability feature. Refer to the MWDOC Turf Removal Program's website for more information.**

MWDOC

DeLorenzo International
Landscape Architecture + Land Planning

CALIFORNIA NATIVE 1

PLANTING LEGEND AND PHOTOS

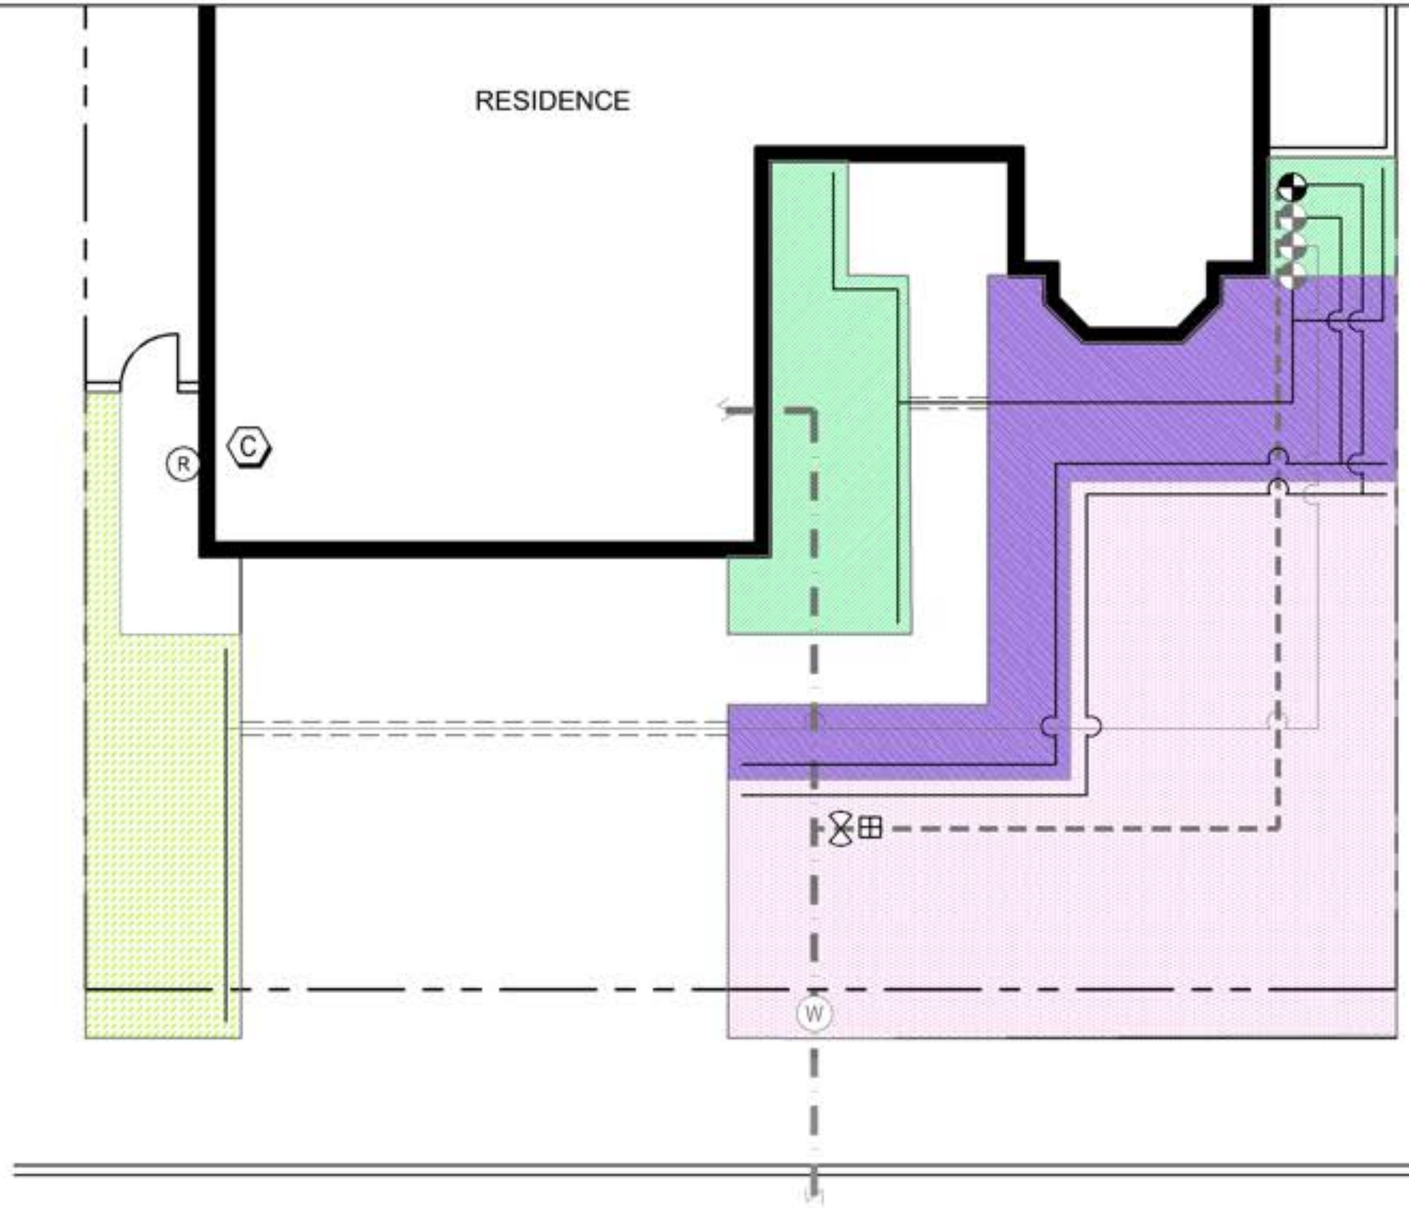

IRRIGATION SYMBOL LEGEND

- EXISTING WATER METER
- EXISTING HOUSE WATER SERVICE LINE
- NEW OR EXISTING BALL VALVE
- NEW OR EXISTING PRESSURE REGULATOR (IF OVER 50 PSI)
- EXISTING IRRIGATION MAINLINE
- EXISTING IRRIGATION LATERAL LINE
- EXISTING IRRIGATION ANTI-SIPHON CONTROL VALVE W/ FILTER
- NEW IRRIGATION LATERAL LINE
- NEW OR EXISTING PIPE SLEEVE UNDER PAVEMENTS
- NEW IRRIGATION ANTI-SIPHON CONTROL VALVE W/ FILTER
- NEW OR EXISTING SMART CONTROLLER
- NEW OR EXISTING RAIN SHUT-OFF DEVICE
- ZONE 1 - PART SUN & FOUNDATION SUBSURFACE DRIP IRRIGATION
- ZONE 2 - FULL SUN & FOUNDATION SUBSURFACE DRIP IRRIGATION
- ZONE 3 - FULL SUN & LANDSCAPE SUBSURFACE DRIP IRRIGATION
- ZONE 4 - FULL SUN & LANDSCAPE SUBSURFACE DRIP IRRIGATION

DISCLAIMER:
THIS IS A GENERIC IRRIGATION PLAN AND NOT A TRUE REPRESENTATION OF YOUR EXISTING IRRIGATION SYSTEM. THE LOCATION OF MAIN LINES, LATERAL LINES, VALVES, HEADS, AND OTHER COMPONENTS WILL VARY.

0 4 8 16

NORTH

MWDOC

DeLorenzo International
Landscape Architecture + Land Planning

SUBSURFACE DRIP IRRIGATION SAMPLE PLAN 1

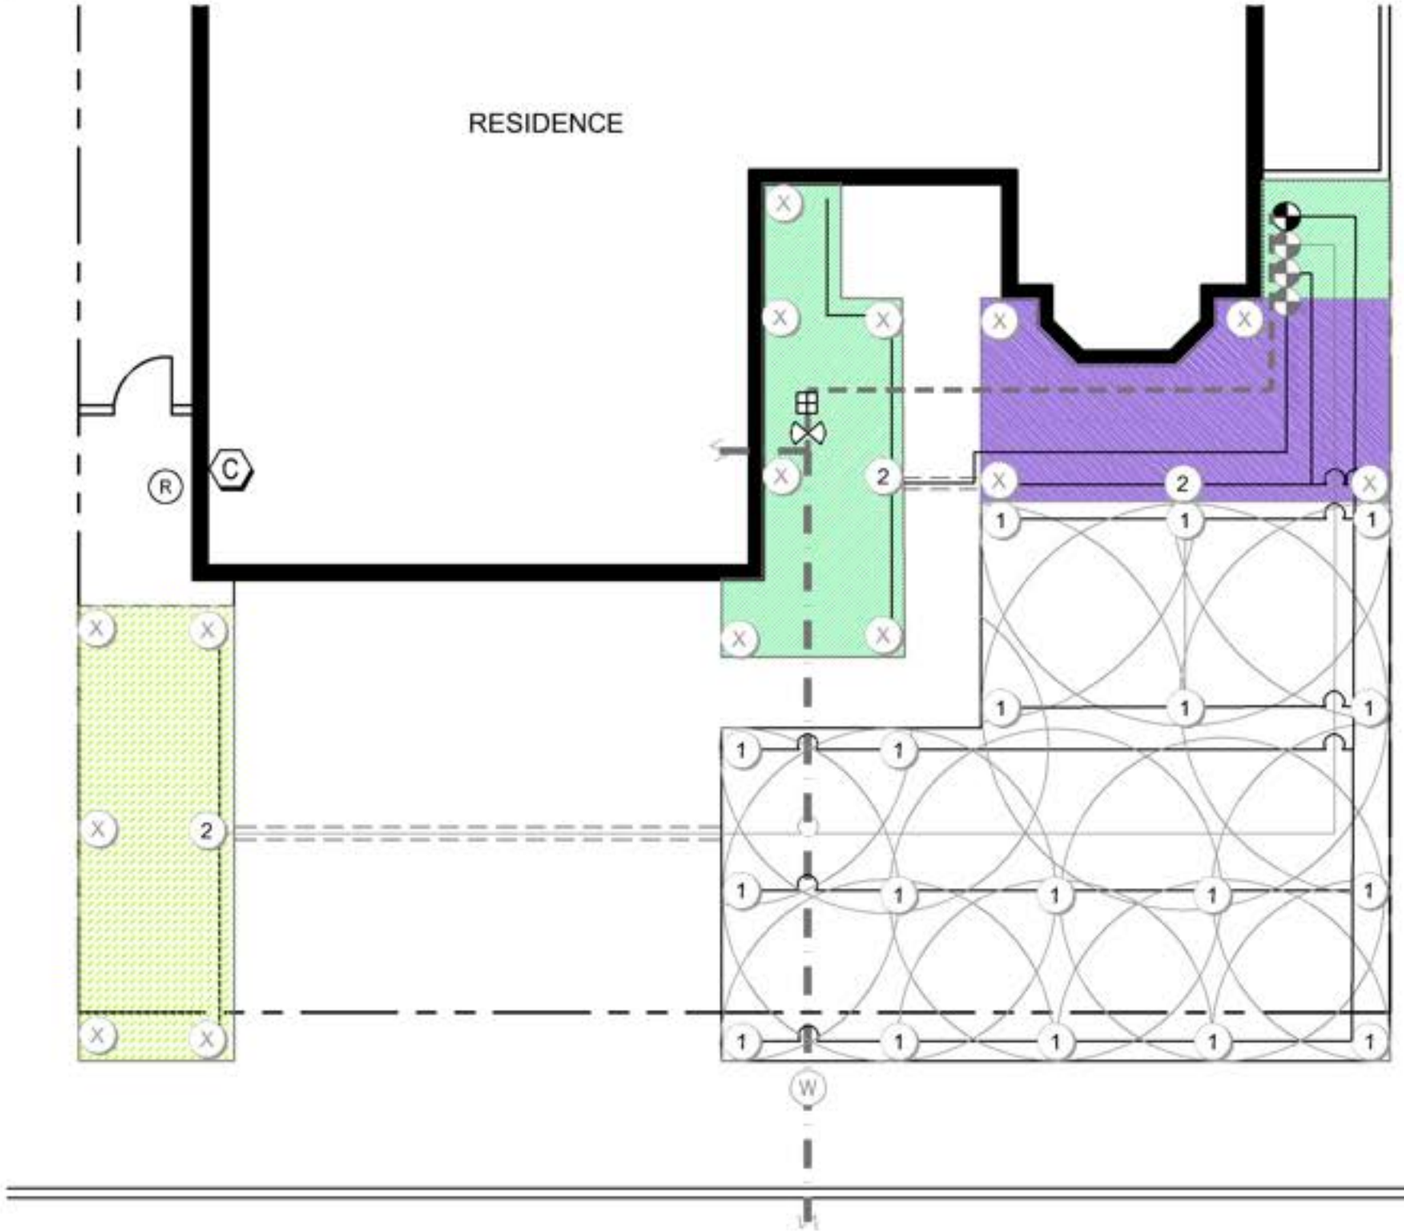

IRRIGATION SYMBOL LEGEND

- CONVERT HEAD FROM SPRAY TO ROTOR: SPRAY - HUNTER MP1000
- CONVERT HEAD TO DRIP: RAINBIRD 1800-RETRO
- CAP EXISTING HEAD
- EXISTING WATER METER
- EXISTING HOUSE WATER SERVICE LINE
- NEW OR EXISTING BALL VALVE
- NEW OR EXISTING PRESSURE REGULATOR (IF OVER 50 PSI)
- EXISTING IRRIGATION MAINLINE
- EXISTING IRRIGATION LATERAL LINE
- EXISTING IRRIGATION ANTI-SIPHON CONTROL VALVE W/ FILTER
- NEW IRRIGATION LATERAL LINE
- NEW OR EXISTING PIPE SLEEVE UNDER PAVEMENTS
- NEW IRRIGATION ANTI-SIPHON CONTROL VALVE W/ FILTER
- NEW OR EXISTING SMART CONTROLLER
- NEW OR EXISTING RAIN SHUT-OFF DEVICE
- ZONE 1 - PART SUN & FOUNDATION SUBSURFACE DRIP IRRIGATION
- ZONE 2 - FULL SUN & FOUNDATION SUBSURFACE DRIP IRRIGATION
- ZONE 3 - FULL SUN & LANDSCAPE SUBSURFACE DRIP IRRIGATION

DISCLAIMER:
THIS IS A GENERIC IRRIGATION PLAN AND NOT A TRUE REPRESENTATION OF YOUR EXISTING IRRIGATION SYSTEM. THE LOCATION OF MAIN LINES, LATERAL LINES, VALVES, HEADS, AND OTHER COMPONENTS WILL VARY.

MWDOC

DeLorenzo International
Landscape Architecture + Land Planning

HEAD CONVERSION AND SUBSURFACE DRIP IRRIGATION SAMPLE PLAN 1