
# COASTAL INFLUENCE LANDSCAPE SAMPLE PLAN 3

COASTAL INFLUENCE 3 - SAMPLE PLANTING PLAN

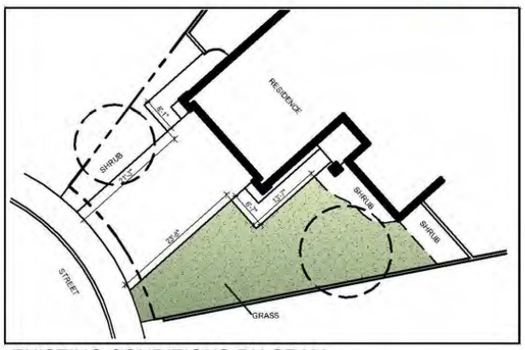


EXISTING CONDITIONS DIAGRAM




SAMPLE PLANTING PLAN

0 4 8 NORTH

## PLANT KEY

| Symbol | Botanical Name / Common Name |
|---|---|
| | TREES |
| | AGONIS FLEXUOSA / PEPPERMINT TREE |
| | SCREEN SHRUBS |
| | WESTRINGIA 'WYNYABBIE GEM' / COAST ROSEMARY |
| | MEDIUM SHRUBS |
| | ABELIA X G. 'SHERWOODII' / DWARF ABELIA |
| | ADENANTHOS C. 'CORAL DRIFT' / FLAME BUSH |
| | CISTUS LADANIFER / CRIMSON-SPOT ROCKROSE |
| | SMALL SHRUBS |
| | ARMERIA MARITIMA / COMMON THRIFT |
| | CORREA 'DUSKY BELLS' / RED AUSTRALIAN FUCHSIA |
| | VERBENA GOODDINGII / GOODING VERBENA |
| | GROUNDCOVERS |
| | FRAGARIA CHILOENSIS / SAND STRAWBERRY |
| | LANTANA MONTEVIDENSIS /TRAILING LANTANA |
| | BRUSH OR CHIPPED MULCH |
| | DECOMPOSED GRANITE |

***All projects must include a minimum of 3 plants per 100 square feet of turf removed.

TREES

AGONIS FLEXUOSA

SCREEN SHRUBS

WESTRINGIA 'WYNYABBIE GEM'

MEDIUM SHRUBS


ABELIA X G. 'SHERWOODII'


ADENANTHOS C. 'CORAL DRIFT'


CISTUS LADANIFER

SMALL SHRUBS

ARMERIA MARITIMA

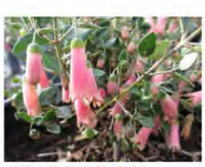
CORREA 'DUSKY BELLS'


VERBENA GOODDINGII

GROUNDCOVERS

FRAGARIA CHILOENSIS


LANTANA MONTEVIDENSIS


BRUSH OR CHIPPED MULCH


DECOMPOSED GRANITE

## PLANTING LEGEND

| Symbol | Botanical Name / Common Name | Mature Size H x W | Qty. | Water Requirement | Sun/Shade | Design Feature Key |
|---|---|---|---|---|---|---|
| | **TREES** | | | | | |
| | AGONIS FLEXUOSA / PEPPERMINT TREE | 25-40' x 15-25' | 1 | L | FS | EV |
| | **SCREEN SHRUBS** | | | | | |
| | WESTRINGIA 'WYNYABBIE GEM' / COAST ROSEMARY | 6-8' x 4-6' | 4 | L | FS/PS/S | FDN |
| | **MEDIUM SHRUBS** | | | | | |
| | ABELIA X G. 'SHERWOODII' / DWARF ABELIA | 3-4' x 3-5' | 4 | M | FS | FDN |
| | ADENANTHOS C. 'CORAL DRIFT' / FLAME BUSH | 2-4' x 3-5' | 9 | L | FS | AC |
| | CISTUS LADANIFER / CRIMSON-SPOT ROCKROSE | 4-5' x 4-5' | 6 | L | FS | FL |
| | **SMALL SHRUBS** | | | | | |
| | ARMERIA MARITIMA / COMMON THRIFT | 1' x 1' | 37 | M | FS | AC |
| | CORREA 'DUSKY BELLS' / RED AUSTRALIAN FUCHSIA | 1-2' x 2-3' | 16 | L | FS/PS/S | FL |
| | VERBENA GOODDINGII / GOODING VERBENA | 1.5-2' x 3-4' | 30 | VL | FS | EV |
| | **GROUNDCOVERS** | | | | | |
| | FRAGARIA CHILOENSIS / SAND STRAWBERRY | 6-12" x 2' | 11 | M | S | FL |
| | LANTANA MONTEVIDENSIS /TRAILING LANTANA | 8-12" x 3-6' | 14 | L | FS | FL |
| | BRUSH OR CHIPPED MULCH | | | | | |
| | DECOMPOSED GRANITE | | | | | |

**WATER REQUIREMENT KEY**
VL = VERY LOW
L = LOW
M = MODERATE

**SUN/SHADE**
FS = FULL SUN
PS = PART SUN
S = SHADE

**DESIGN FEATURE KEY**
AC = ACCENT
EV = EVERGREEN
FA = FALL COLOR
FDN = FOUNDATION PLANTS
FL = FLOWER
FR = FRUIT
GRS = ORNAMENTAL GRASS
GC = GROUNDCOVER

NOTE:
REFER TO COASTAL INFLUENCE PLANT PALETTE FOR ALTERNATIVE PLANT CHOICES.

TREES



AGONIS FLEXUOSA

SCREEN SHRUBS



WESTRINGIA 'WYNYABBIE GEM'

MEDIUM SHRUBS



ABELIA X G. 'SHERWOODII'



ADENANTHOS C. 'CORAL DRIFT'



CISTUS LADANIFER

SMALL SHRUBS



ARMERIA MARITIMA



CORREA 'DUSKY BELLS'



VERBENA GOODDINGII

GROUNDCOVERS



FRAGARIA CHILOENSIS



LANTANA MONTEVIDENSIS



BRUSH OR



DECOMPOSED GRANITE

**SUSTAINABILITY LEGEND**



Rain Barrel


*****All Turf Removal Program projects must include a minimum of 3 plants per 100 square feet of turf removed and at least one approved sustainability feature. Refer to the MWDOC Turf Removal Program's website for more information.**

MWDOC

DeLorenzo International
Landscape Architecture + Land Planning

# COASTAL INFLUENCE 3

## PLANTING LEGEND AND PHOTOS

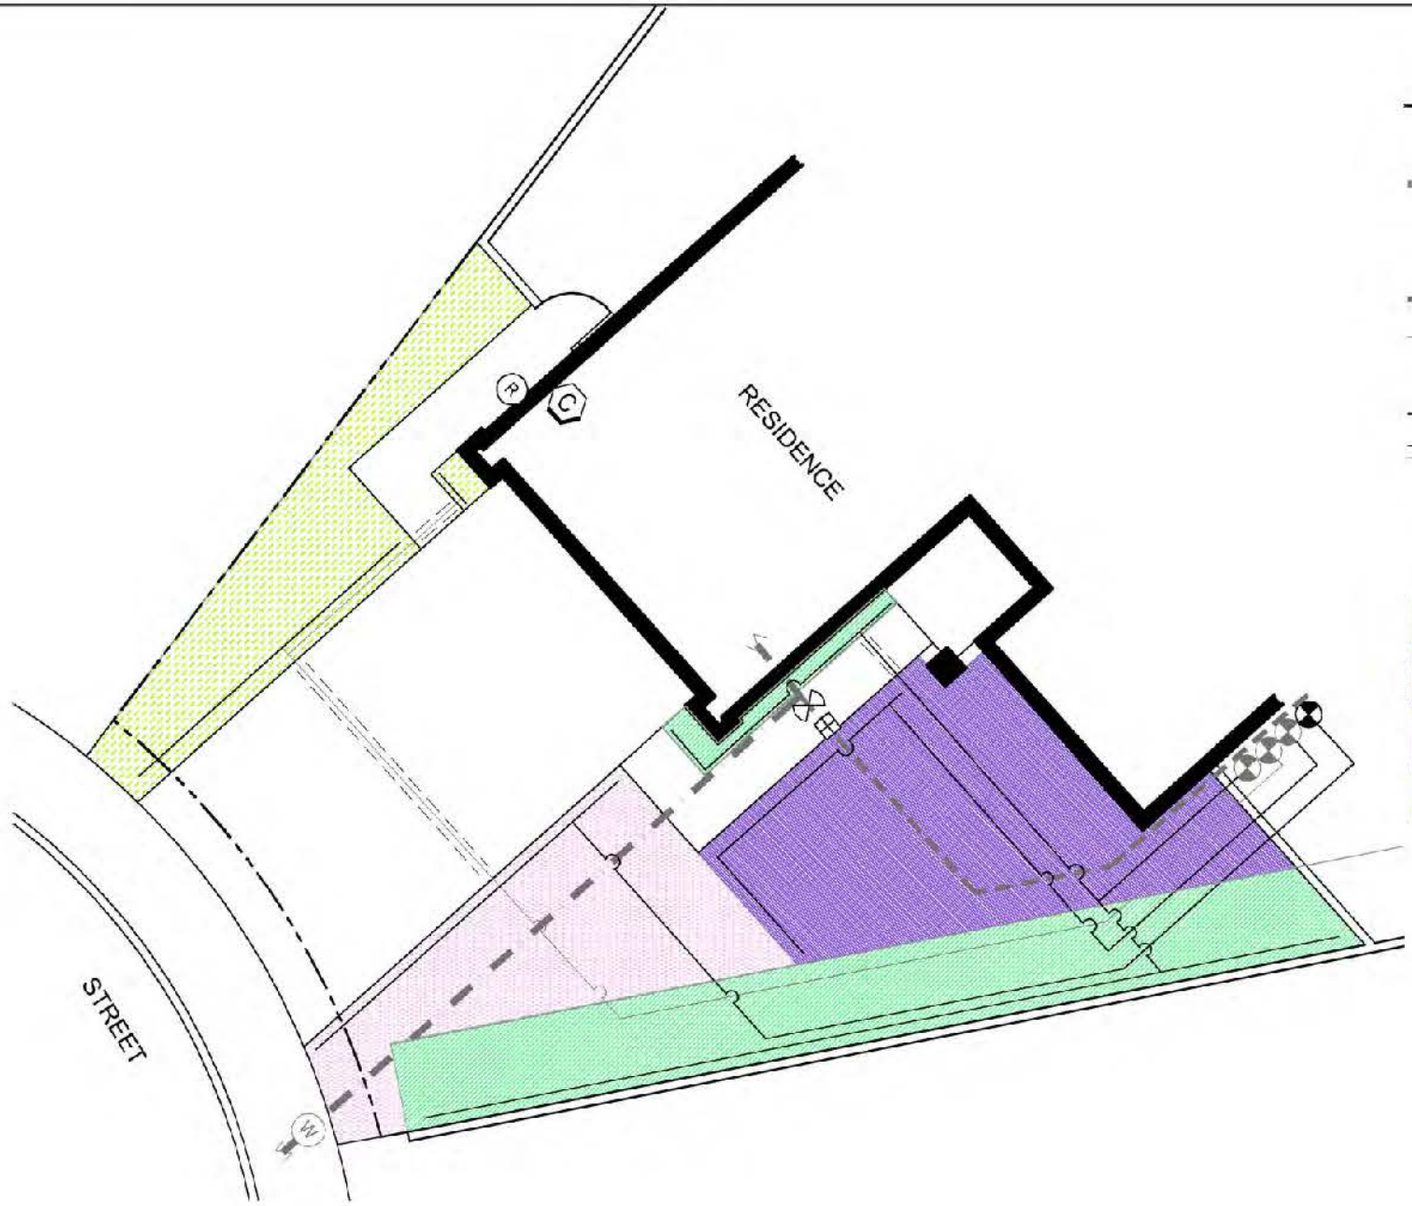


## IRRIGATION SYMBOL LEGEND

- EXISTING WATER METER
- EXISTING HOUSE WATER SERVICE LINE
- NEW OR EXISTING BALL VALVE
- NEW OR EXISTING PRESSURE REGULATOR (IF OVER 50 PSI)
- EXISTING IRRIGATION MAINLINE
- EXISTING IRRIGATION LATERAL LINE
- EXISTING IRRIGATION ANTI-SIPHON CONTROL VALVE W/ FILTER
- NEW IRRIGATION LATERAL LINE
- NEW OR EXISTING PIPE SLEEVE UNDER PAVEMENTS
- NEW IRRIGATION ANTI-SIPHON CONTROL VALVE W/ FILTER
- NEW OR EXISTING SMART CONTROLLER
- NEW OR EXISTING RAIN SHUT-OFF DEVICE
- ZONE 1 - PART SUN & FOUNDATION SUBSURFACE DRIP IRRIGATION
- ZONE 2 - FULL SUN & LANDSCAPE SUBSURFACE DRIP IRRIGATION
- ZONE 3 - FULL SUN & LANDSCAPE SUBSURFACE DRIP IRRIGATION
- ZONE 4 - FULL SUN & LANDSCAPE SUBSURFACE DRIP IRRIGATION

DISCLAIMER:
THIS IS A GENERIC IRRIGATION PLAN AND NOT A TRUE REPRESENTATION OF YOUR EXISTING IRRIGATION SYSTEM. THE LOCATION OF MAIN LINES, LATERAL LINES, VALVES, HEADS, AND OTHER COMPONENTS WILL VARY.


0 4 8 16

NORTH

MWDOC

DeLorenzo International
Landscape Architecture + Land Planning

# SUBSURFACE DRIP IRRIGATION SAMPLE PLAN 3

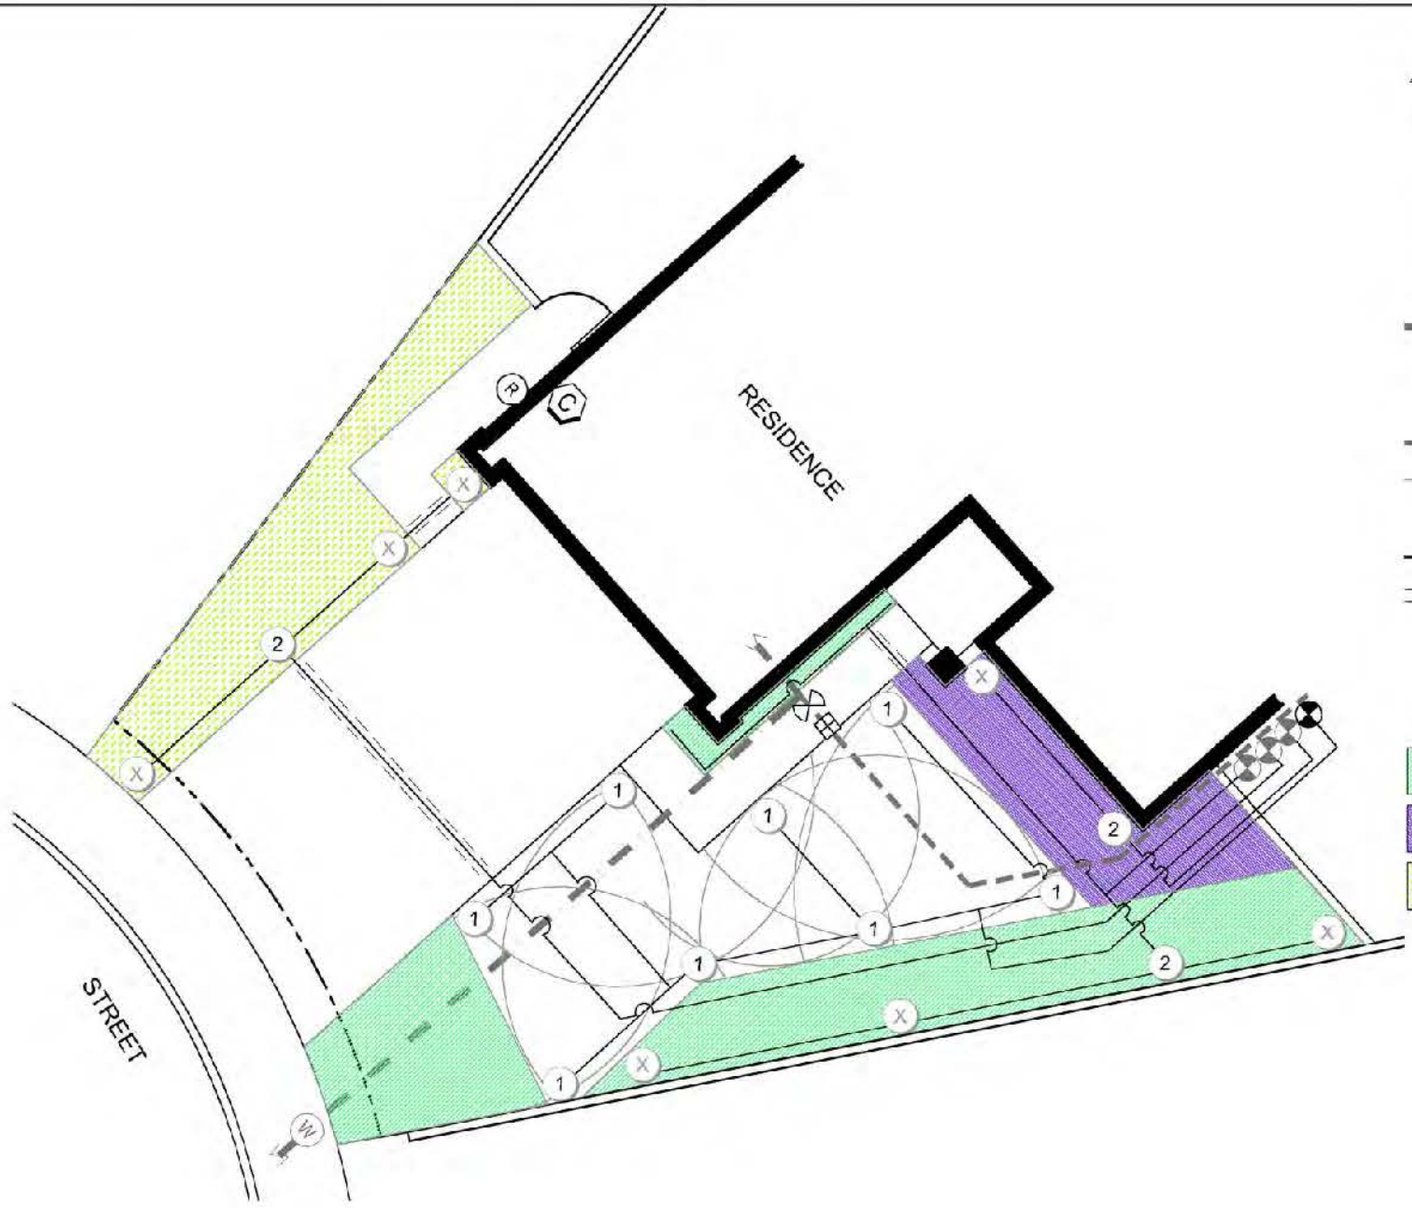


## IRRIGATION SYMBOL LEGEND

- CONVERT HEAD FROM SPRAY TO ROTOR: SPRAY - HUNTER MP1000
- CONVERT HEAD TO DRIP: RAINBIRD 1800-RETRO
- CAP EXISTING HEAD
- EXISTING WATER METER
- EXISTING HOUSE WATER SERVICE LINE
- NEW OR EXISTING BALL VALVE
- NEW OR EXISTING PRESSURE REGULATOR (IF OVER 50 PSI)
- EXISTING IRRIGATION MAINLINE
- EXISTING IRRIGATION LATERAL LINE
- EXISTING IRRIGATION ANTI-SIPHON CONTROL VALVE W/ FILTER
- NEW IRRIGATION LATERAL LINE
- NEW OR EXISTING PIPE SLEEVE UNDER PAVEMENTS
- NEW IRRIGATION ANTI-SIPHON CONTROL VALVE W/ FILTER
- NEW OR EXISTING SMART CONTROLLER
- NEW OR EXISTING RAIN SHUT-OFF DEVICE
- ZONE 1 - PART SUN & LANDSCAPE SUBSURFACE DRIP IRRIGATION
- ZONE 2 - FULL SUN & FOUNDATION SUBSURFACE DRIP IRRIGATION
- ZONE 3 - FULL SUN & LANDSCAPE SUBSURFACE DRIP IRRIGATION

DISCLAIMER:
THIS IS A GENERIC IRRIGATION PLAN AND NOT A TRUE REPRESENTATION OF YOUR EXISTING IRRIGATION SYSTEM. THE LOCATION OF MAIN LINES, LATERAL LINES, VALVES, HEADS, AND OTHER COMPONENTS WILL VARY.

0 4 8 16

NORTH

MWDOC

DeLorenzo International
Landscape Architecture + Land Planning

# HEAD CONVERSION AND SUBSURFACE DRIP IRRIGATION SAMPLE PLAN 3