MEDITERRANEAN LANDSCAPE SAMPLE PLAN 1

MEDITERRANEAN 1 - SAMPLE PLANTING PLAN



EXISTING CONDITIONS DIAGRAM

RAIN BARREL

RESIDENCE

SAMPLE PLANTING PLAN

0 4 8 NORTH

PLANT KEY

Symbol	Botanical Name / Common Name
	TREES
	ARBUTUS 'MARINA' / MARINA STRAWBERRY TREE
	SCREEN SHRUBS
	PITTOSPORUM T. 'SILVER SHEEN' / SILVER SHEEN KOHUH
	MEDIUM SHRUBS
	CISTUS X HYBRIDUS / WHITE ROCKROSE
	PHORMIUM 'BLACK ADDER' / BLACK ADDER FLAX
	ROSMARINUS O. 'TUSCAN BLUE' / TUSCAN BLUE ROSEMARY
	SMALL SHRUBS
	ACHILLEA X 'MOONSHINE' / MOONSHINE YARROW
	LAVANDULA DENTATA / FRENCH LAVENDER
	YUCCA RUPICOLA / TWISTED LEAF YUCCA
	GROUNDCOVERS
	ROSMARINUS O. 'HUNTINGTON CARPET' / CARPET ROSEMARY
	SENECIO MANDRALISCAE / KLEINIA
	BRUSH OR CHIPPED MULCH
	DECOMPOSED GRANITE

***All projects must include a minimum of 3 plants per 100 square feet of turf removed.

TREES



ARBUTUS 'MARINA'

SCREEN SHRUBS



PITTOSPORUM T. 'SILVER SHEEN'

MEDIUM SHRUBS



CISTUS X HYBRIDUS



PHORMIUM 'BLACK ADDER'



ROSMARINUS O. 'TUSCAN BLUE'

SMALL SHRUBS



ACHILLEA X 'MOONSHINE'



LAVANDULA DENTATA



YUCCA RUPICOLA

GROUNDCOVERS



ROSMARINUS O. 'HUNTINGTON CARPET'



SENECIO MANDRALISCAE



BRUSH OR CHIPPED MULCH



DECOMPOSED GRANITE

PLANTING LEGEND

Symbol	Botanical Name / Common Name	Mature Size H x W	Qty.	Water Requirement	Sun/Shade	Design Feature Key
	TREES					
	ARBUTUS 'MARINA' / MARINA STRAWBERRY TREE	40-50' x 25-40'	1	L	FS	FR
	SCREEN SHRUBS					
	PITTOSPORUM T. 'SILVER SHEEN' / SILVER SHEEN KOHUHU	12-16' x 6-8'	5	M	FS/PS	EV
	MEDIUM SHRUBS					
	CISTUS X HYBRIDUS / WHITE ROCKROSE	2-4' x 4-5'	9	L	FS	FL
	PHORMIUM 'BLACK ADDER' / BLACK ADDER FLAX	3-4' x 2-3'	20	M	FS/PS	AC
	ROSMARINUS O. 'TUSCAN BLUE' / TUSCAN BLUE ROSEMARY	4-6' x 4-5'	7	VL	FS	EV
	SMALL SHRUBS					
	ACHILLEA X 'MOONSHINE' / MOONSHINE YARROW	1-2' x 2-3'	17	L	FS	FL
	LAVANDULA DENTATA / FRENCH LAVENDER	2-3' x 4-5'	14	L	FS	FL
	YUCCA RUPICOLA / TWISTED LEAF YUCCA	2' x 2-3'	12	VL	FS/PS	AC
	GROUNDCOVERS					
	ROSMARINUS O. 'HUNTINGTON CARPET' / HUNTINGTON CARPET ROSEMARY	1-2' x 8'	10	VL	FS	EV
	SENECIO MANDRALISCAE / KLEINIA	1-2' x 2-3'	19	L	FS	FL
	BRUSH OR CHIPPED MULCH					
	DECOMPOSED GRANITE					

NOTE:
REFER TO MEDITERRANEAN PLANT PALETTE FOR ALTERNATIVE PLANT CHOICES.

WATER REQUIREMENT KEY
VL = VERY LOW
L = LOW
M = MODERATE

SUN/SHADE
FS = FULL SUN
PS = PART SUN
S = SHADE

DESIGN FEATURE KEY
AC = ACCENT
EV = EVERGREEN
FA = FALL COLOR
FDN = FOUNDATION PLANTS
FL = FLOWER
FR = FRUIT
GRS = ORNAMENTAL GRASS
GC = GROUNDCOVER

TREES



ARBUTUS 'MARINA'

SCREEN SHRUBS



PITTOSPORUM T. 'SILVER SHEEN'

MEDIUM SHRUBS



CISTUS X HYBRIDUS



PHORMIUM 'BLACK ADDER'



ROSMARINUS O. 'TUSCAN BLUE'

SMALL SHRUBS



ACHILLEA X 'MOONSHINE'



LAVANDULA DENTATA



YUCCA RUPICOLA

GROUNDCOVERS



ROSMARINUS O. 'HUNTINGTON CARPET'



SENECIO MANDRALISCAE



BRUSH OR CHIPPED MULCH



DECOMPOSED GRANITE

SUSTAINABILITY LEGEND

Rain Barrel

*****All Turf Removal Program projects must include a minimum of 3 plants per 100 square feet of turf removed and at least one approved sustainability feature. Refer to the MWDOC Turf Removal Program's website for more information.**

MWDOC

DeLorenzo International
Landscape Architecture + Land Planning

MEDITERRANEAN 1

PLANTING LEGEND AND PHOTOS

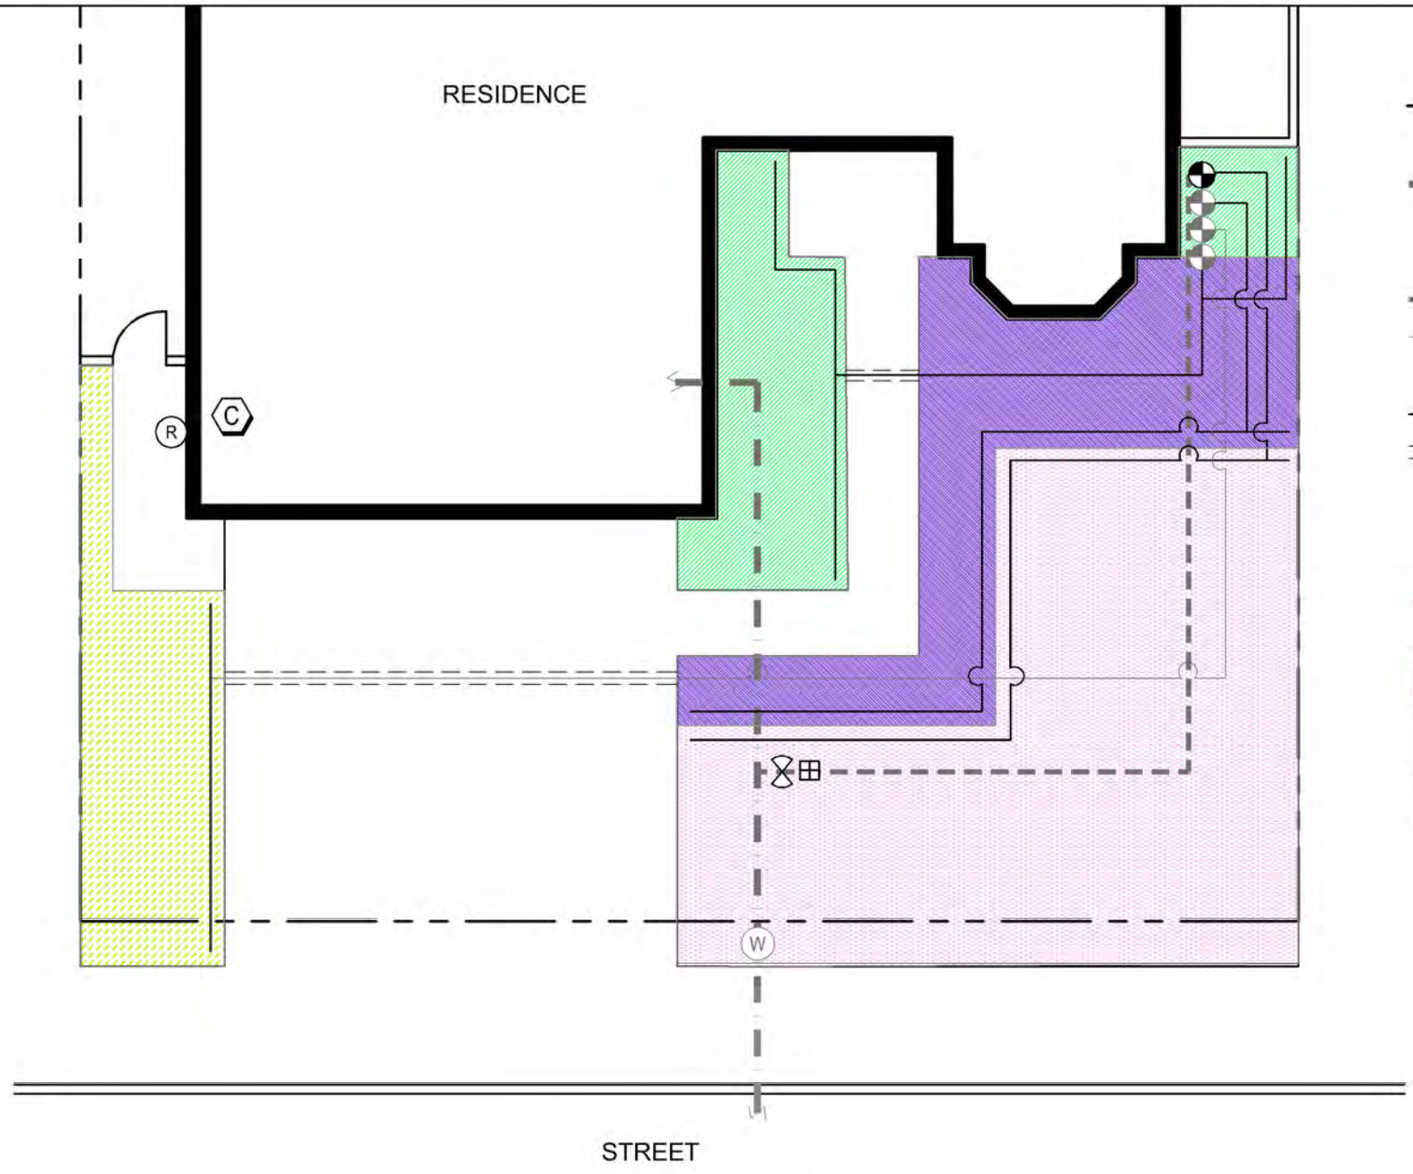

IRRIGATION SYMBOL LEGEND

- EXISTING WATER METER
- EXISTING HOUSE WATER SERVICE LINE
- NEW OR EXISTING BALL VALVE
- NEW OR EXISTING PRESSURE REGULATOR (IF OVER 50 PSI)
- EXISTING IRRIGATION MAINLINE
- EXISTING IRRIGATION LATERAL LINE
- EXISTING IRRIGATION ANTI-SIPHON CONTROL VALVE W/ FILTER
- NEW IRRIGATION LATERAL LINE
- NEW OR EXISTING PIPE SLEEVE UNDER PAVEMENTS
- NEW IRRIGATION ANTI-SIPHON CONTROL VALVE W/ FILTER
- NEW OR EXISTING SMART CONTROLLER
- NEW OR EXISTING RAIN SHUT-OFF DEVICE
- ZONE 1 - PART SUN & FOUNDATION SUBSURFACE DRIP IRRIGATION
- ZONE 2 - FULL SUN & FOUNDATION SUBSURFACE DRIP IRRIGATION
- ZONE 3 - FULL SUN & LANDSCAPE SUBSURFACE DRIP IRRIGATION
- ZONE 4 - FULL SUN & LANDSCAPE SUBSURFACE DRIP IRRIGATION

DISCLAIMER:
THIS IS A GENERIC IRRIGATION PLAN AND NOT A TRUE REPRESENTATION OF YOUR EXISTING IRRIGATION SYSTEM. THE LOCATION OF MAIN LINES, LATERAL LINES, VALVES, HEADS, AND OTHER COMPONENTS WILL VARY.

0 4 8 16

NORTH

MWDOC

DeLorenzo International
Landscape Architecture + Land Planning

SUBSURFACE DRIP IRRIGATION SAMPLE PLAN 1

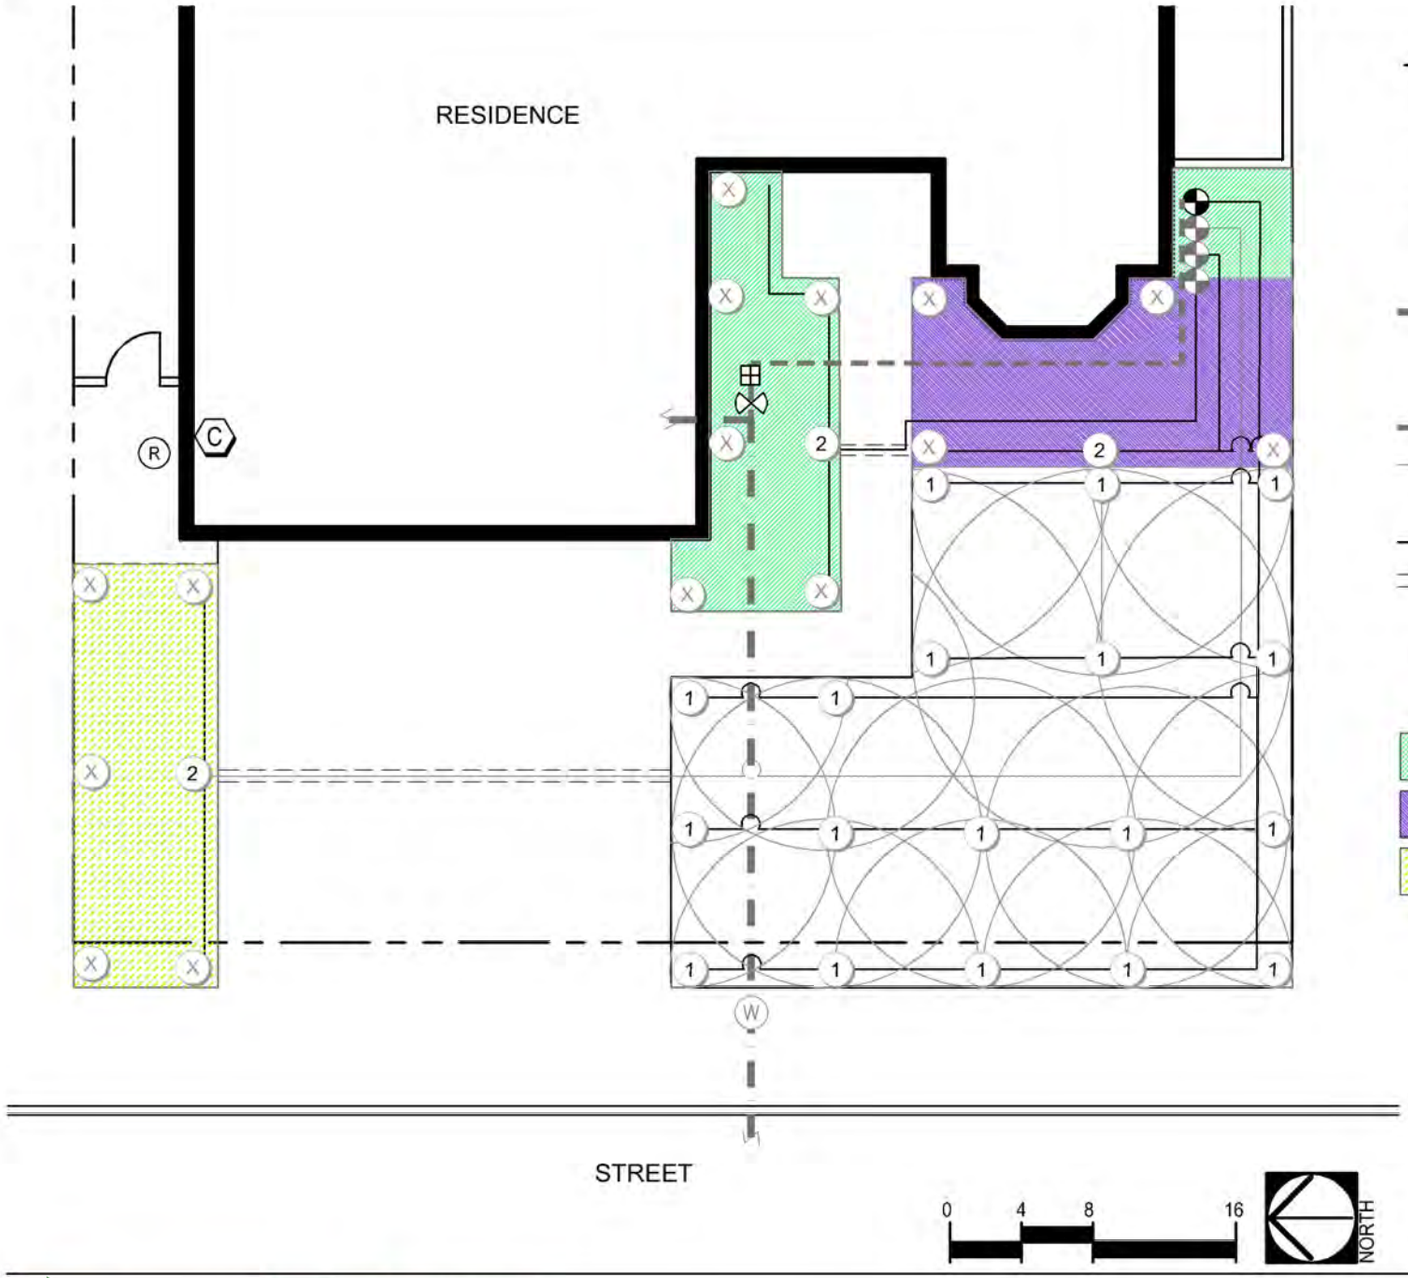

IRRIGATION SYMBOL LEGEND

- (1) CONVERT HEAD FROM SPRAY TO ROTOR: SPRAY - HUNTER MP1000
- (2) CONVERT HEAD TO DRIP: RAINBIRD 1800-RETRO
- (X) CAP EXISTING HEAD
- (W) EXISTING WATER METER
- EXISTING HOUSE WATER SERVICE LINE
- NEW OR EXISTING BALL VALVE
- NEW OR EXISTING PRESSURE REGULATOR (IF OVER 50 PSI)
- EXISTING IRRIGATION MAINLINE
- EXISTING IRRIGATION LATERAL LINE
- EXISTING IRRIGATION ANTI-SIPHON CONTROL VALVE W/ FILTER
- NEW IRRIGATION LATERAL LINE
- NEW OR EXISTING PIPE SLEEVE UNDER PAVEMENTS
- NEW IRRIGATION ANTI-SIPHON CONTROL VALVE W/ FILTER
- (C) NEW OR EXISTING SMART CONTROLLER
- (R) NEW OR EXISTING RAIN SHUT-OFF DEVICE
- ZONE 1 - PART SUN & FOUNDATION SUBSURFACE DRIP IRRIGATION
- ZONE 2 - FULL SUN & FOUNDATION SUBSURFACE DRIP IRRIGATION
- ZONE 3 - FULL SUN & LANDSCAPE SUBSURFACE DRIP IRRIGATION

DISCLAIMER:
THIS IS A GENERIC IRRIGATION PLAN AND NOT A TRUE REPRESENTATION OF YOUR EXISTING IRRIGATION SYSTEM. THE LOCATION OF MAIN LINES, LATERAL LINES, VALVES, HEADS, AND OTHER COMPONENTS WILL VARY.

MWDOC

DeLorenzo International
Landscape Architecture + Land Planning

HEAD CONVERSION AND SUBSURFACE DRIP IRRIGATION SAMPLE PLAN 1